
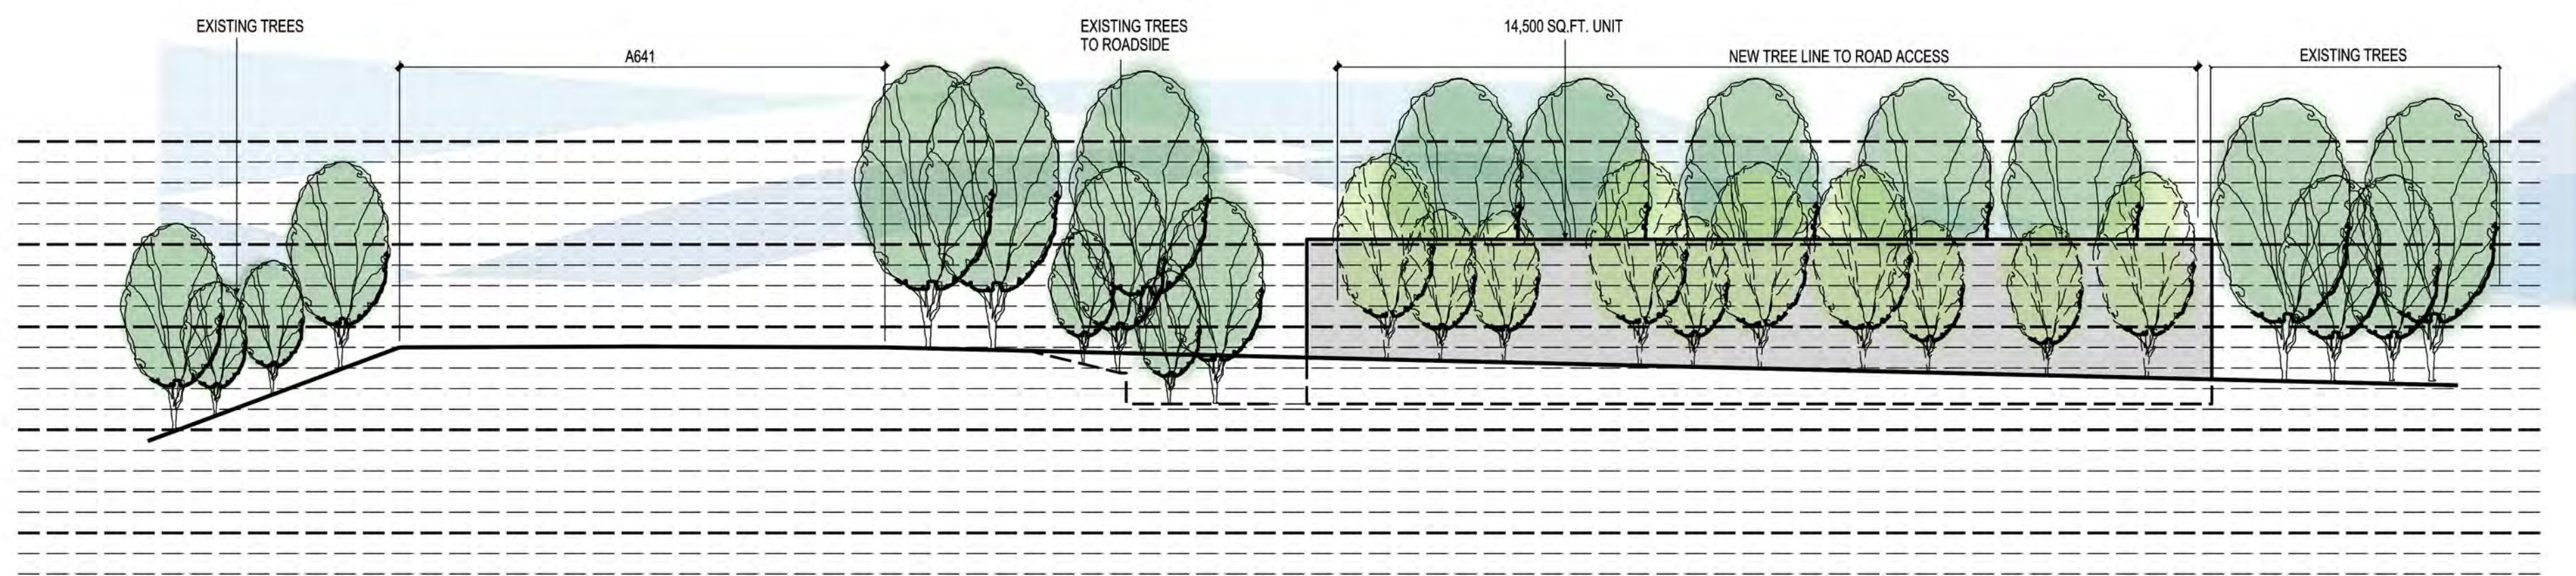
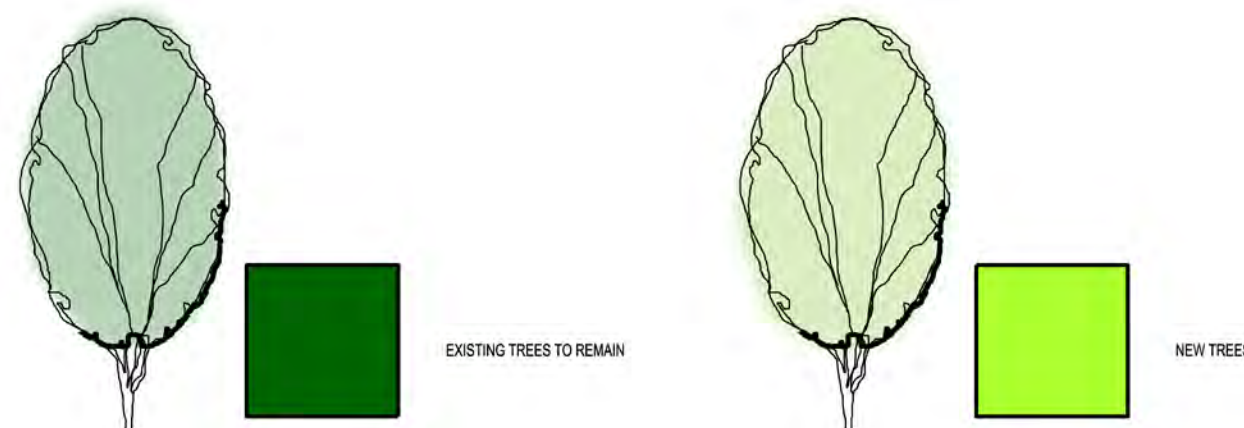
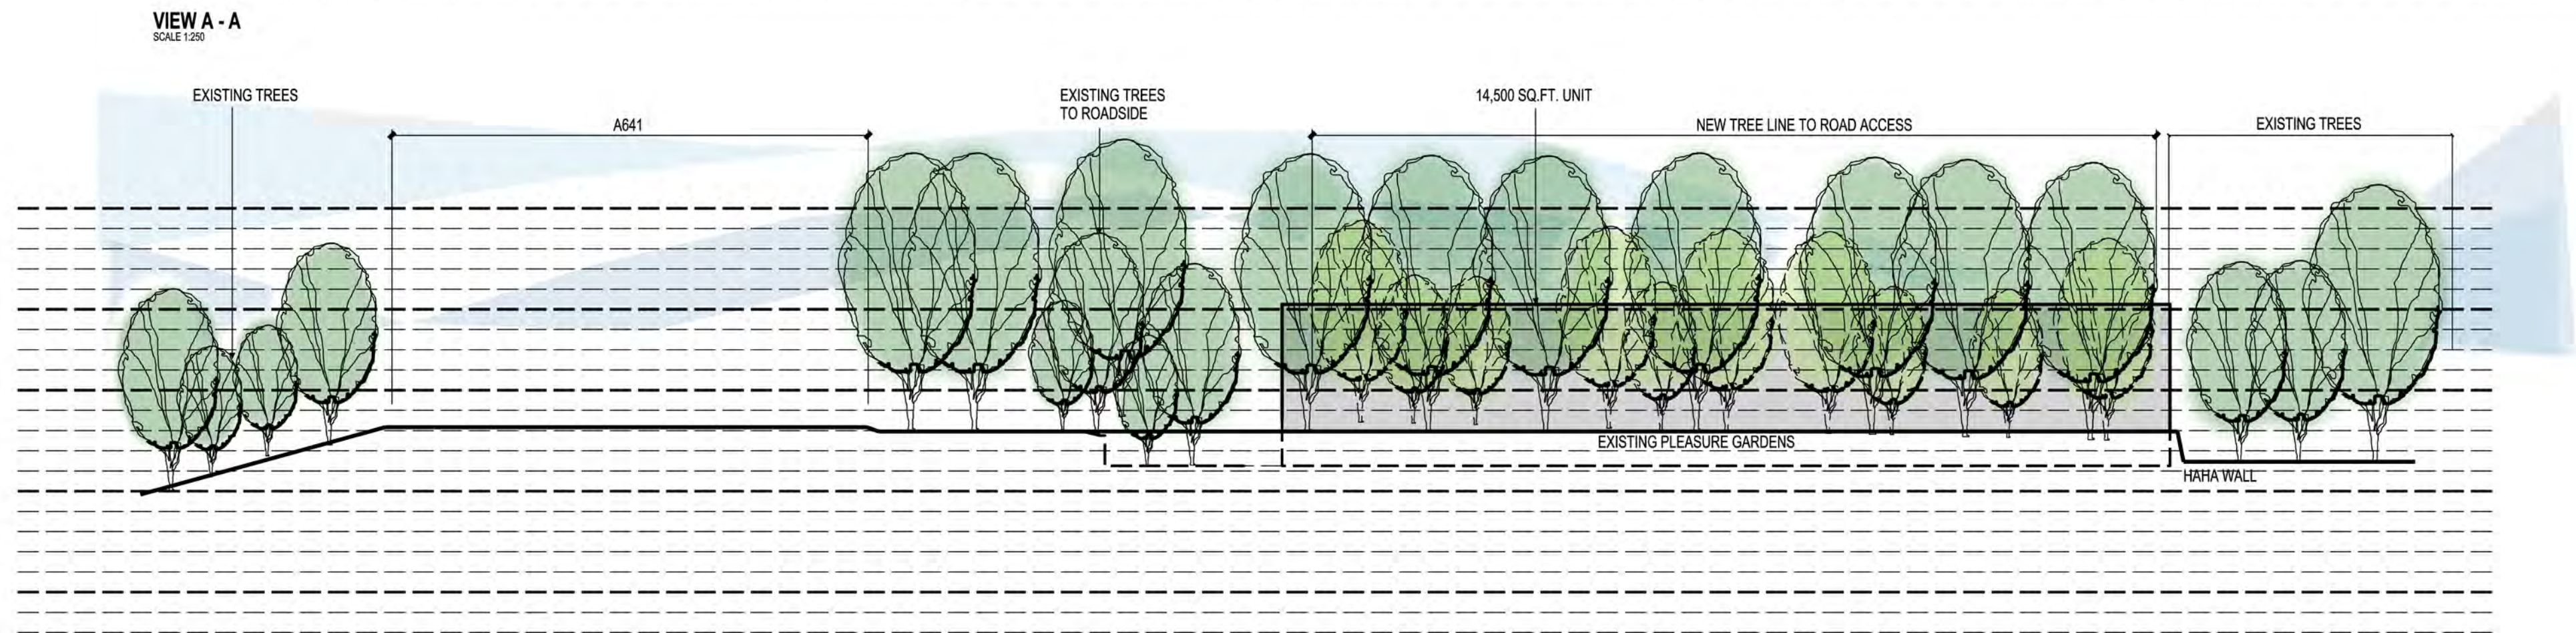


Notes:
This drawing is the sole copyright of KPP Architects Ltd and reproduction in any form is forbidden unless permission is obtained in writing.
Do not scale from this drawing. Any discrepancies on site should be brought to the attention of KPP Architects Ltd.
Work and materials must comply with the current building regulations and codes of practice and be read in conjunction with building specifications and other sub-contractor information. All materials are to be installed in strict accordance with the recommendations of the manufacturers.

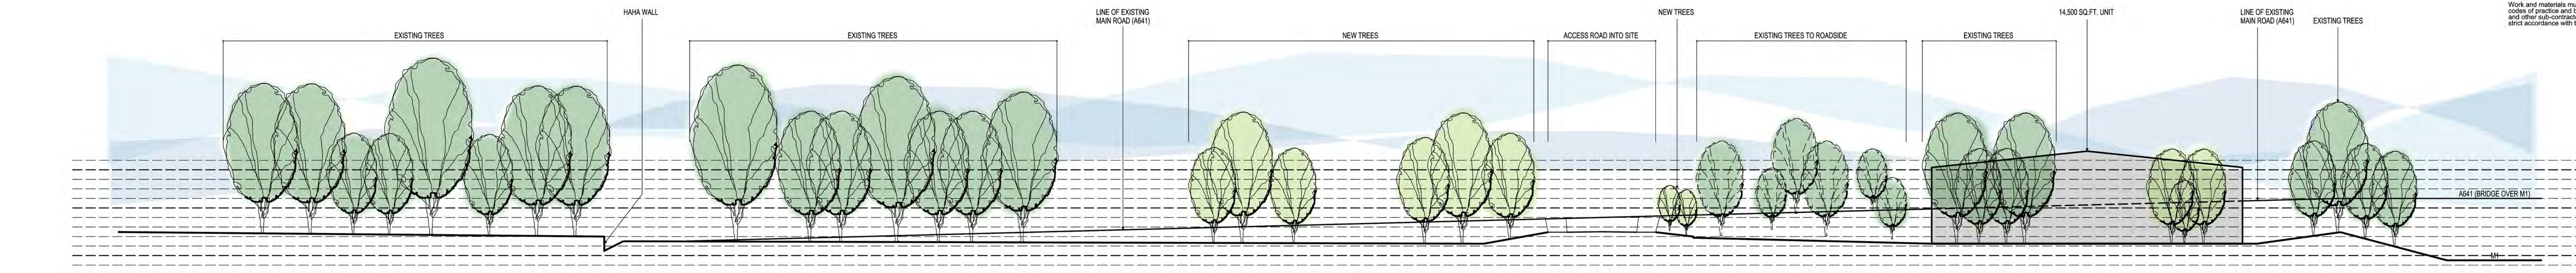

SITE PLAN
Scale 1:50

Rev	Description	By	Chk	Date

JOHN SHIRES

Project Title

TOOTHILL

Drawing Title

SITE SECTIONS

KPP
ARCHITECTS
Lodge House
12 Town Street
Horsforth, Leeds LS16 4RJ
T : +44 (0) 113 230460
E : architects@kpp-leeds.co.uk
W : www.kpp-leeds.co.uk

Scale	Sheet	Date	Drawn	Checked
1:250	A0	-	-	-

SCHEME

KPP job No
2253

Number
1007